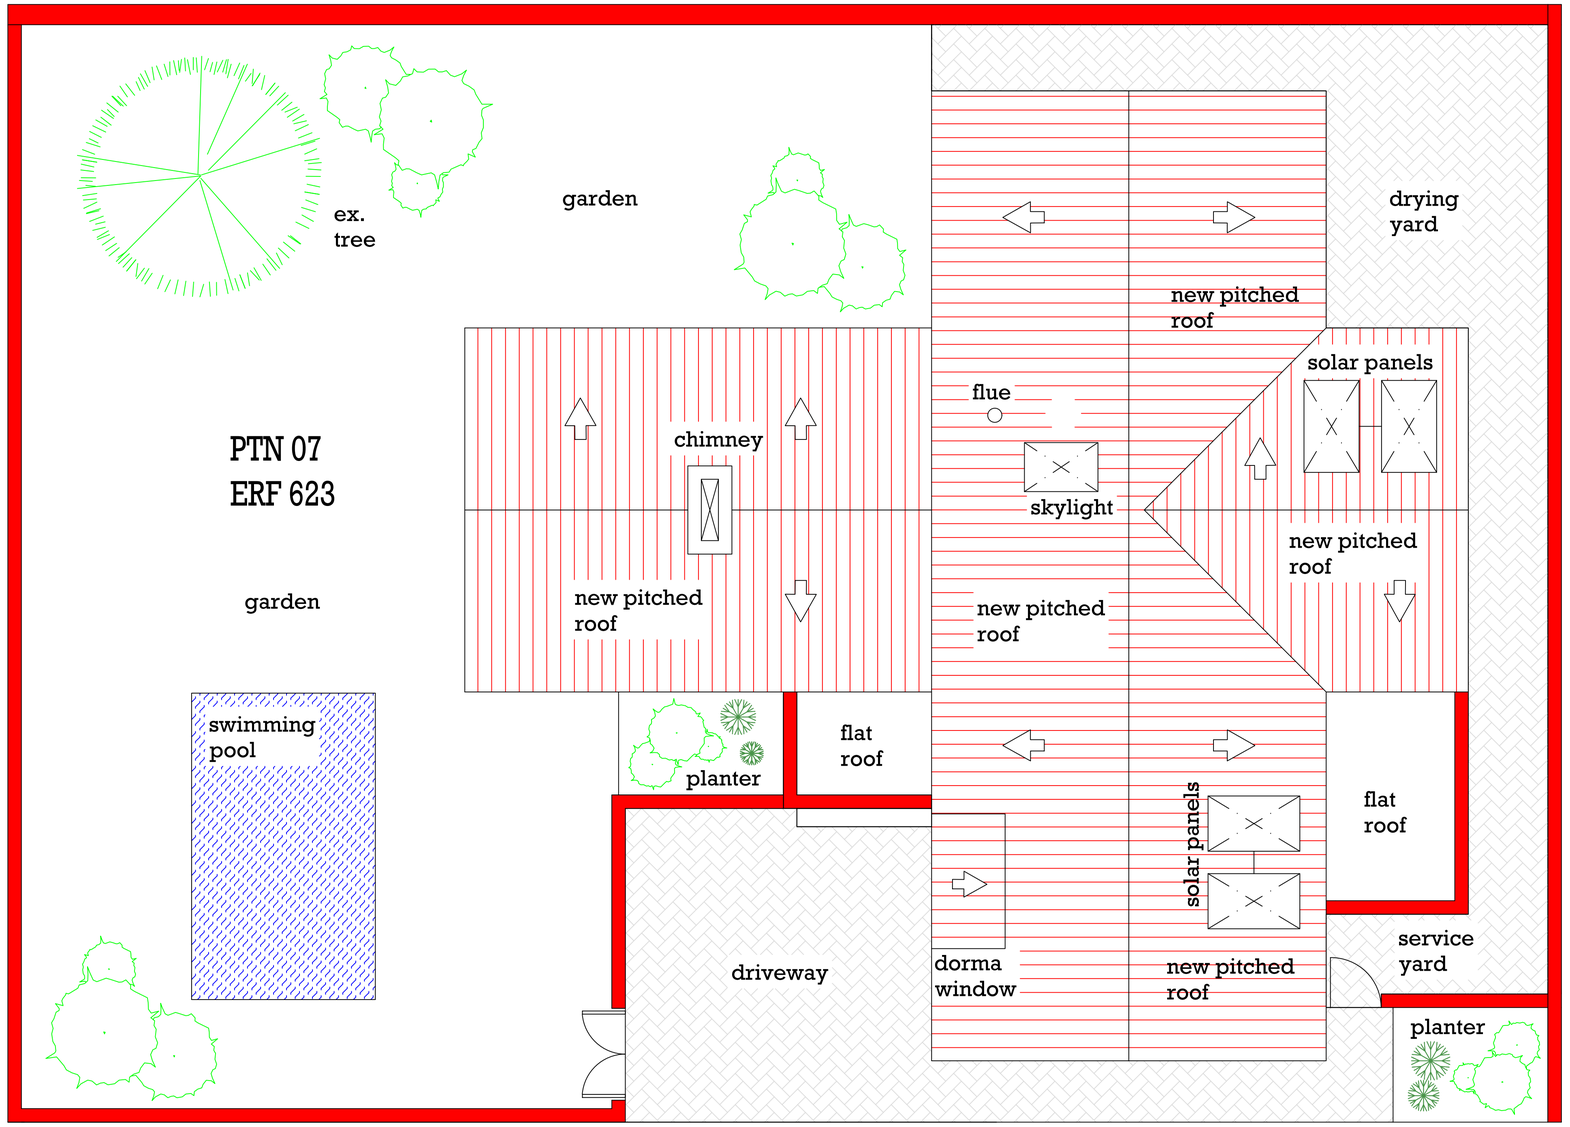


# ROOF PLAN
# SCALE 1:50

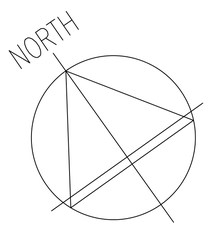


KJ Architects
KERRIDWYN ANNE JENKINSON
PROFESSIONAL ARCHITECT
Pr.Arch 7042
MI Arch 7848
BAS/B.Arch
13 STABLEFORD ROAD, RANDPARK EXT. 5
kerri@jenkinson.co.za 082 604 5695

| | |
|---|---|
| PROJECT: NEXT HOME PTY. LTD. PORTION 7 OF ERF 623 BRYANSTON | DATE: MAY 2025 |
| | DRAWN: K.J.- S.A.I.A # 7042 |
| TITLE: PORTION 7: SITE/ROOF PLAN | SCALE: 1:50 |
| | DRG No: PTN 7-03 |
| | OWNER: |