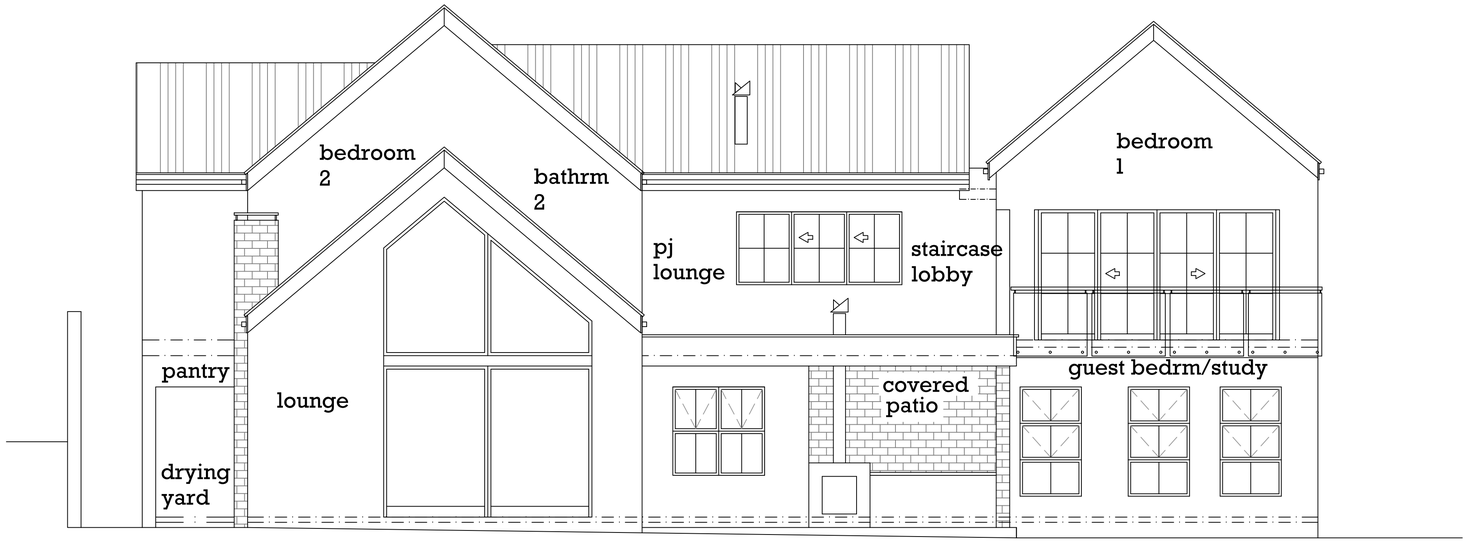

NORTH-EAST
ELEVATION

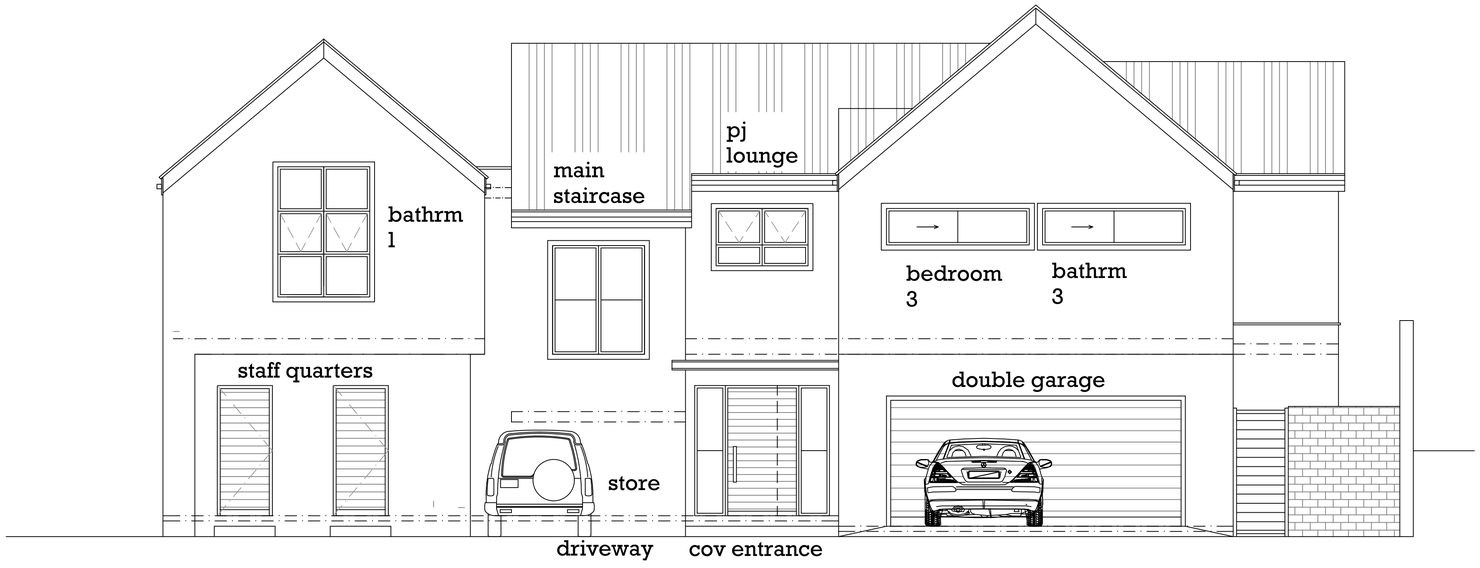

SOUTH-WEST
ELEVATION

KJ Architects
KERRIDWYN ANNE JENKINSON
PROFESSIONAL ARCHITECT
Pr.Arch 7042
MI Arch 7848
BAS/B.Arch
13 STABLEFORD ROAD, RANDPARK EXT. 5
kerri@jenkinson.co.za 082 604 5695

PROJECT: NEXT HOME PTY. LTD. PORTION 7 OF ERF 623 BRYANSTON	DATE: MAY 2025
	DRAWN: K.J.- S.A.I.A # 7042
TITLE: PORTION 6: ELEVATIONS	SCALE: 1:50
	DRG No: PTN 6-04
	OWNER: