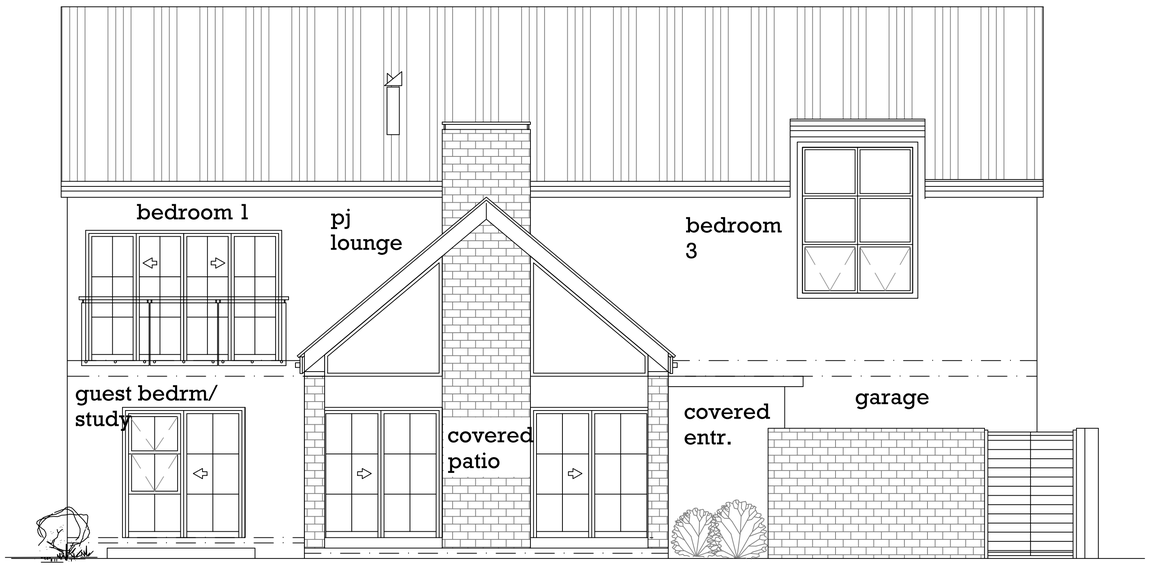

NORTH-WEST
ELEVATION

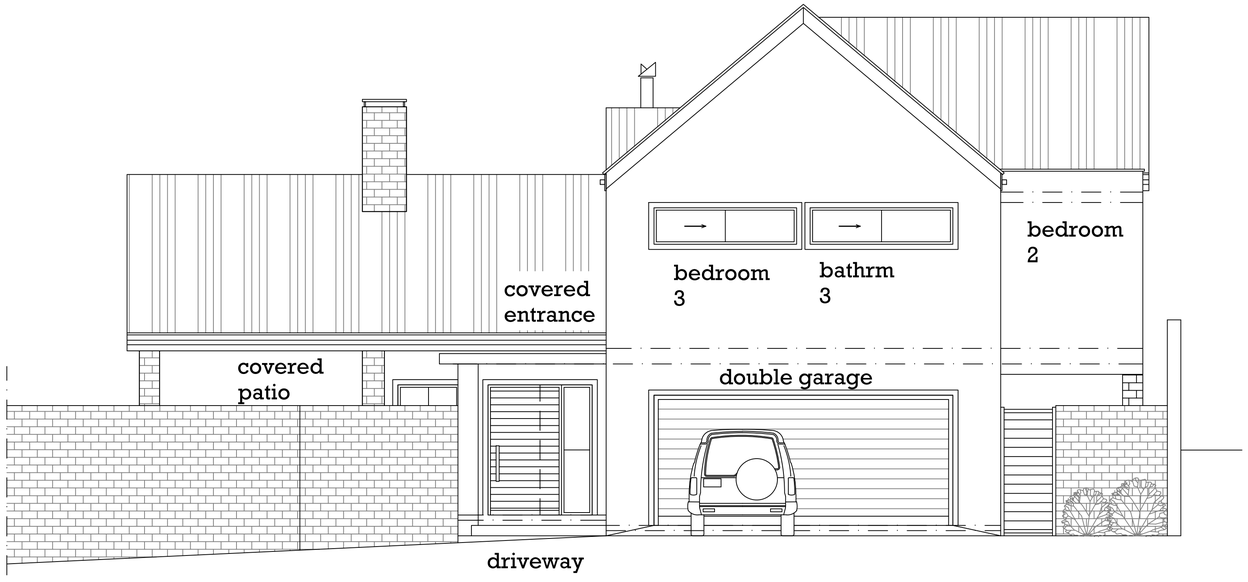

SOUTH-WEST
ELEVATION

KJ Architects
KERRIDWYN ANNE JENKINSON
PROFESSIONAL ARCHITECT
Pr.Arch 7042
MI Arch 7848
BAS/B.Arch
13 STABLEFORD ROAD, RANDPARK EXT. 5
kerri@jenkinson.co.za 082 604 5695

PROJECT: NEXT HOME PTY. LTD.
PORTION 7 OF ERF 623
BRYANSTON

TITLE: PORTION 7:
ELEVATIONS

DATE: MAY 2025

DRAWN: K.J.- S.A.I.A # 7042

SCALE: 1:50

DRG No: PTN 7-04

OWNER: